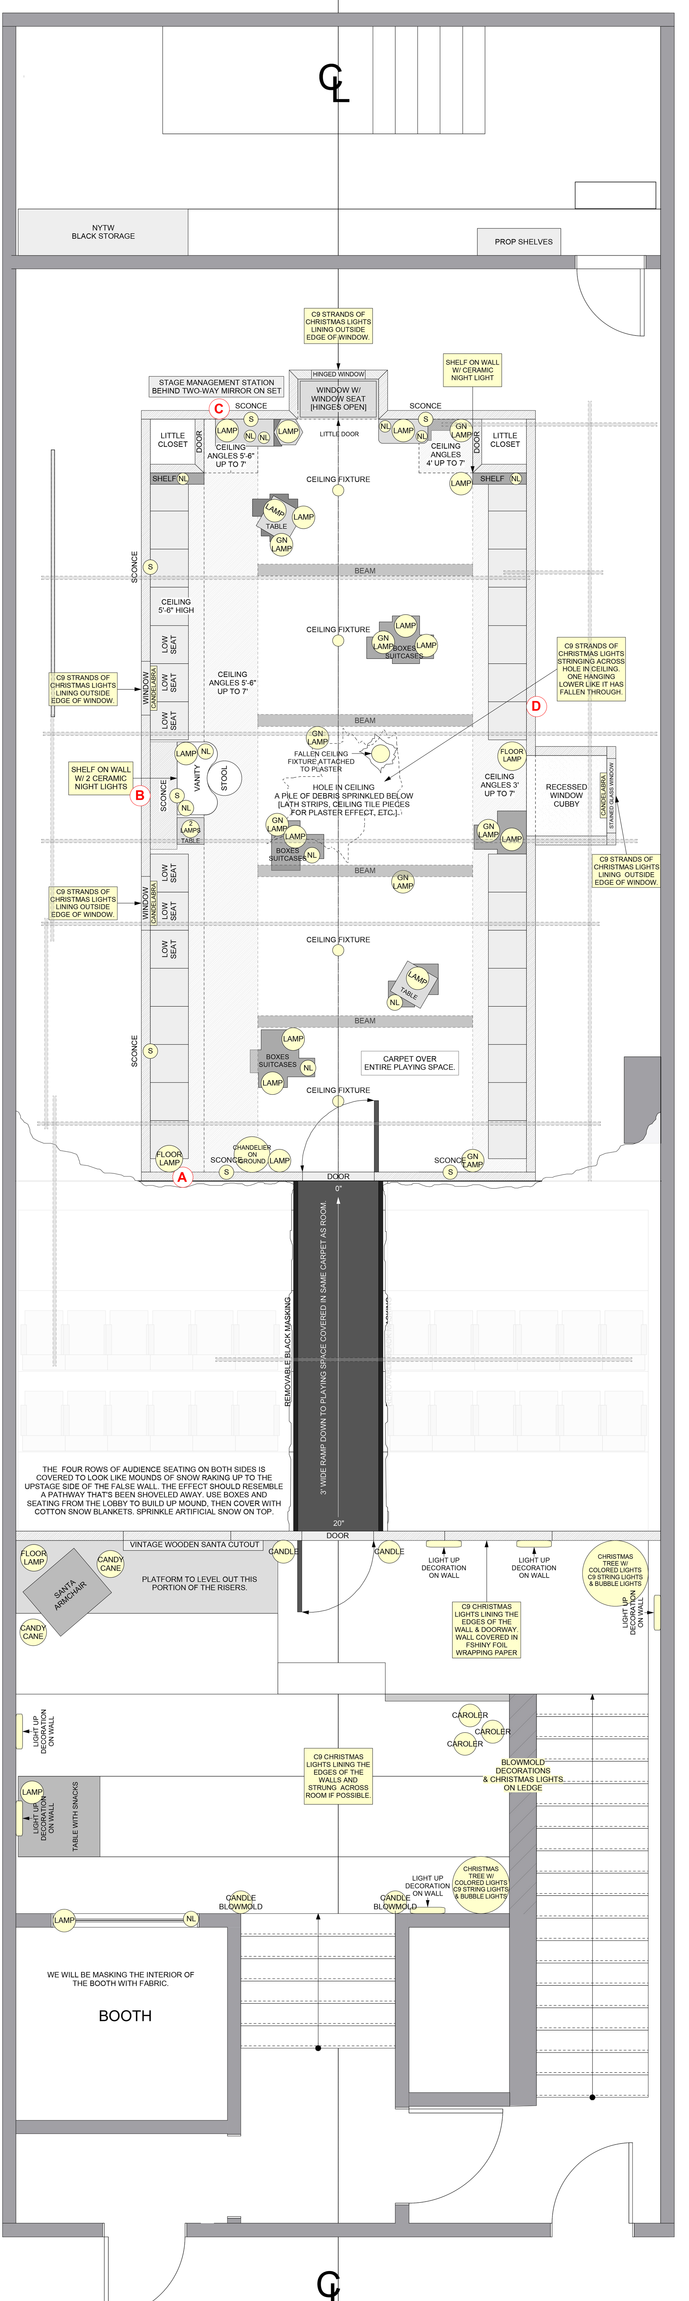

NOTES:

LAMP = STANDARD TABLE LAMPS
NL = CERAMIC & RUBBER NIGHT LIGHTS
GN LIGHT = GOOSE NECK LIGHT

PLEASE REFERENCE THE DROPBOX FOR THE MOST UP TO DATE
PHOTOS OF THE PRACTICAL LIGHTS THAT WE ARE USING.

THE PLACEMENT THAT WE PROVIDED CAN BE ADJUSTED TO YOUR LIGHTING NEEDS, SPECIFICALLY THE GOOSE NECK LIGHTS, AS WE KNOW YOU WILL BE USING THOSE FOR MORE FOCUSED LIGHT.

MASON HOLDINGS // FOURTH STREET THEATRE

HOLIDAY HOUSE

by TRACY WELLER & BIXBY ELLIOT

DIRECTED BY KRIS THOR
SCENIC DESIGN BY CHRISTOPHER & JUSTIN SWADER

GROUND PLAN

SCALE: 1/2" = 1'-0"

DATE: 11.24.2016

SHEET 1 OF 7

CHRISTOPHER & JUSTIN SWADER ⠿ 812.893.1346 // 812.893.1285 ⠿ swader.christopher@gmail.com // jlswader@gmail.com
www.cjswaderdesign.com